



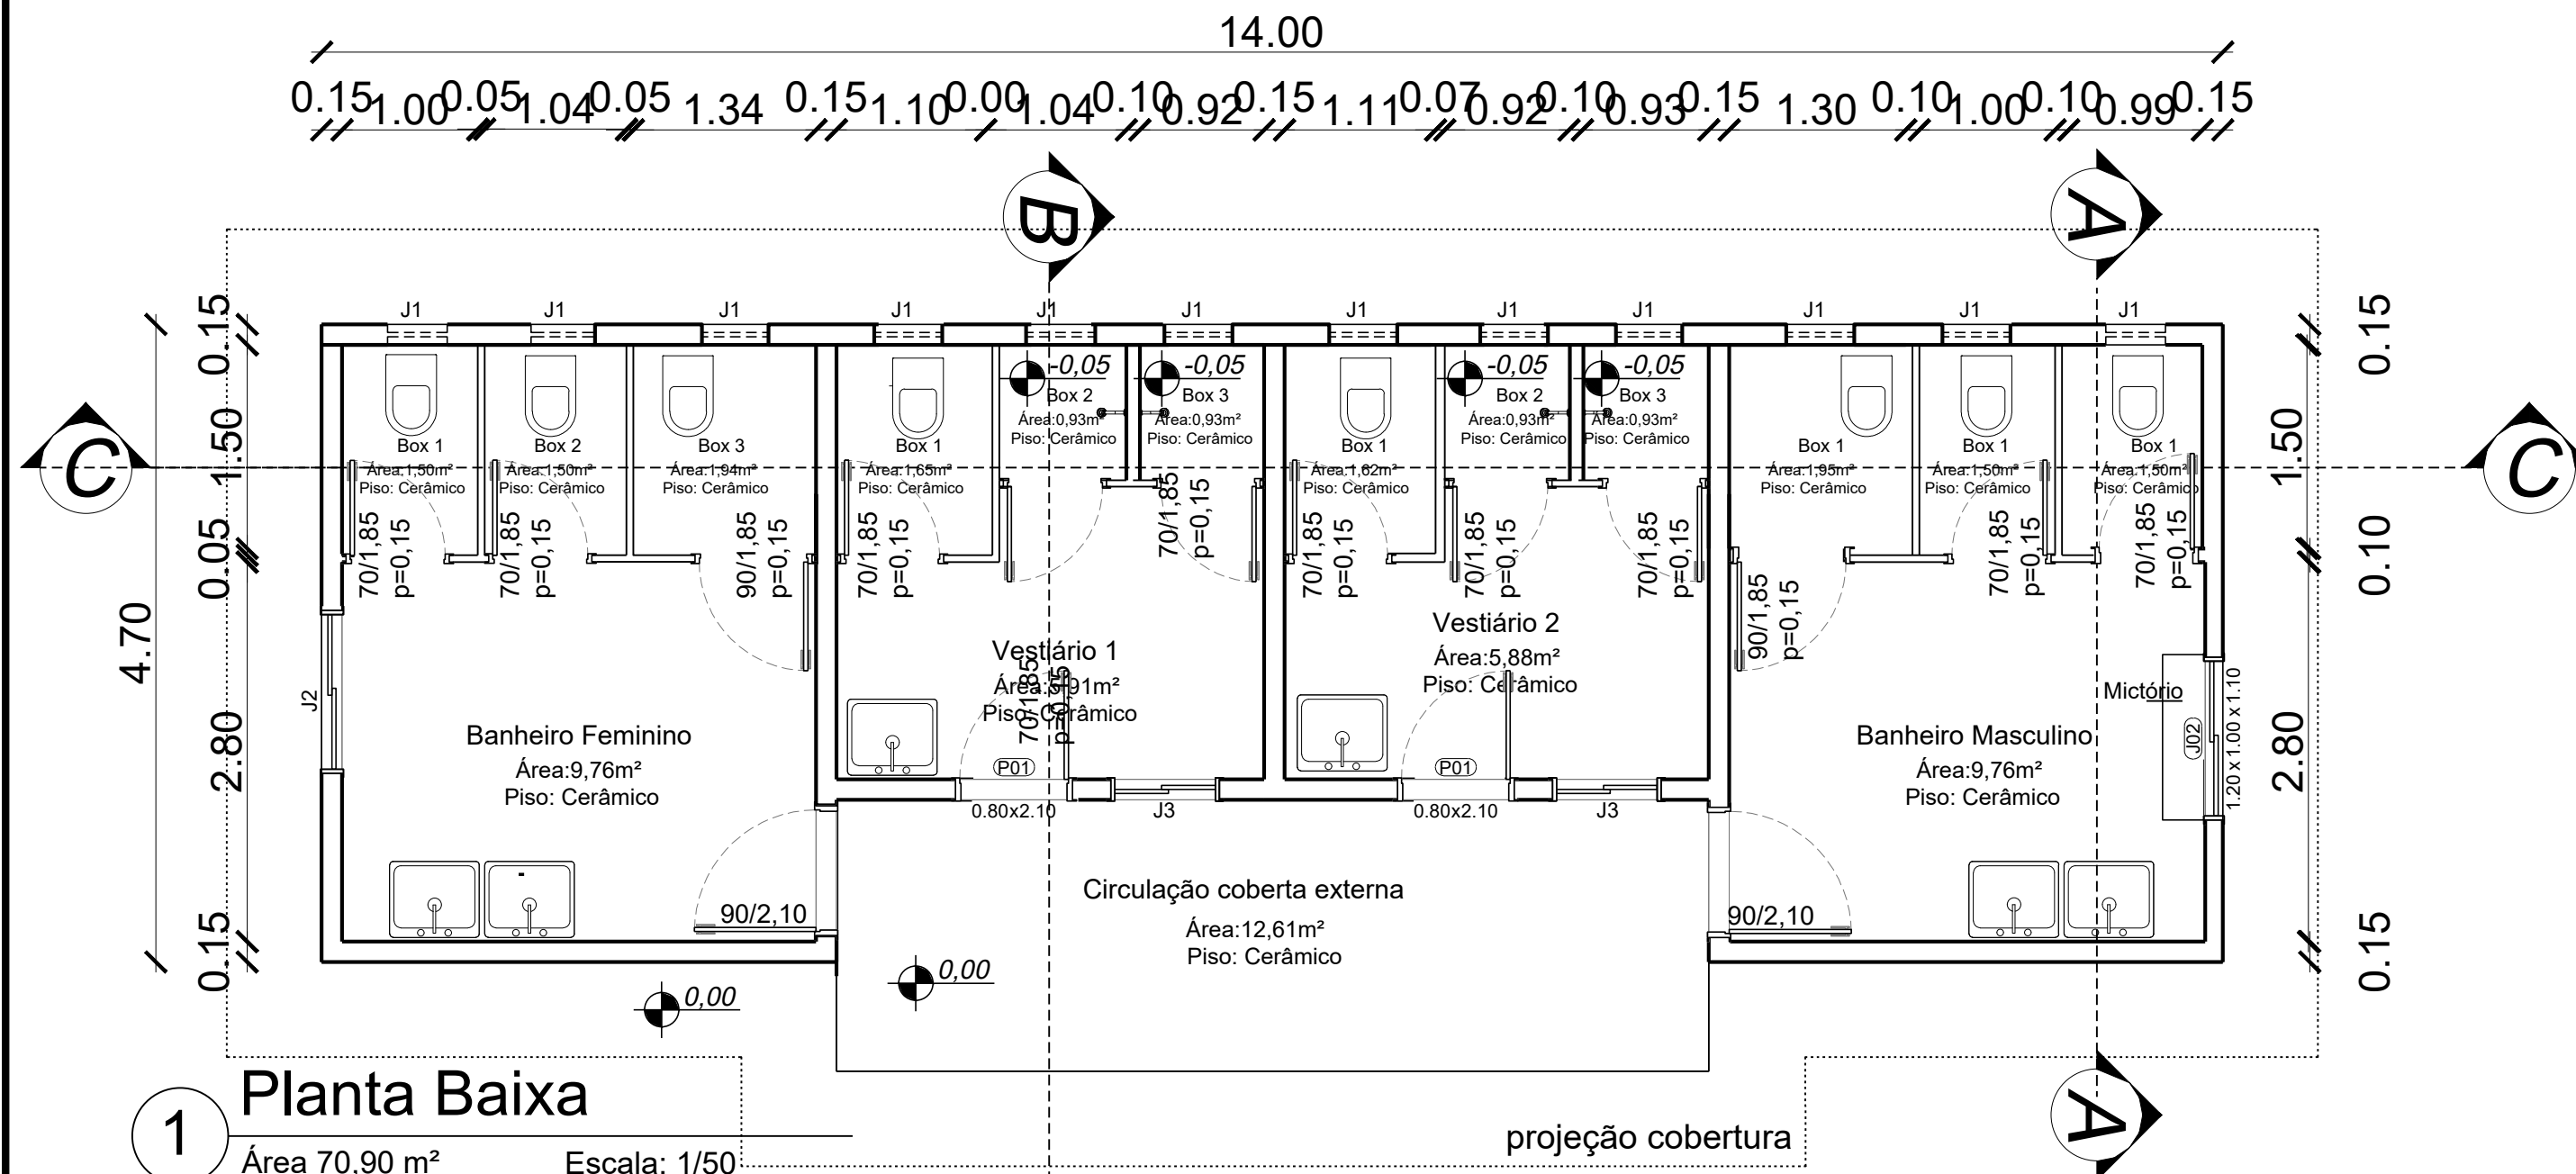

1 Planta Baixa

Área 70,90 m² Escala: 1/50

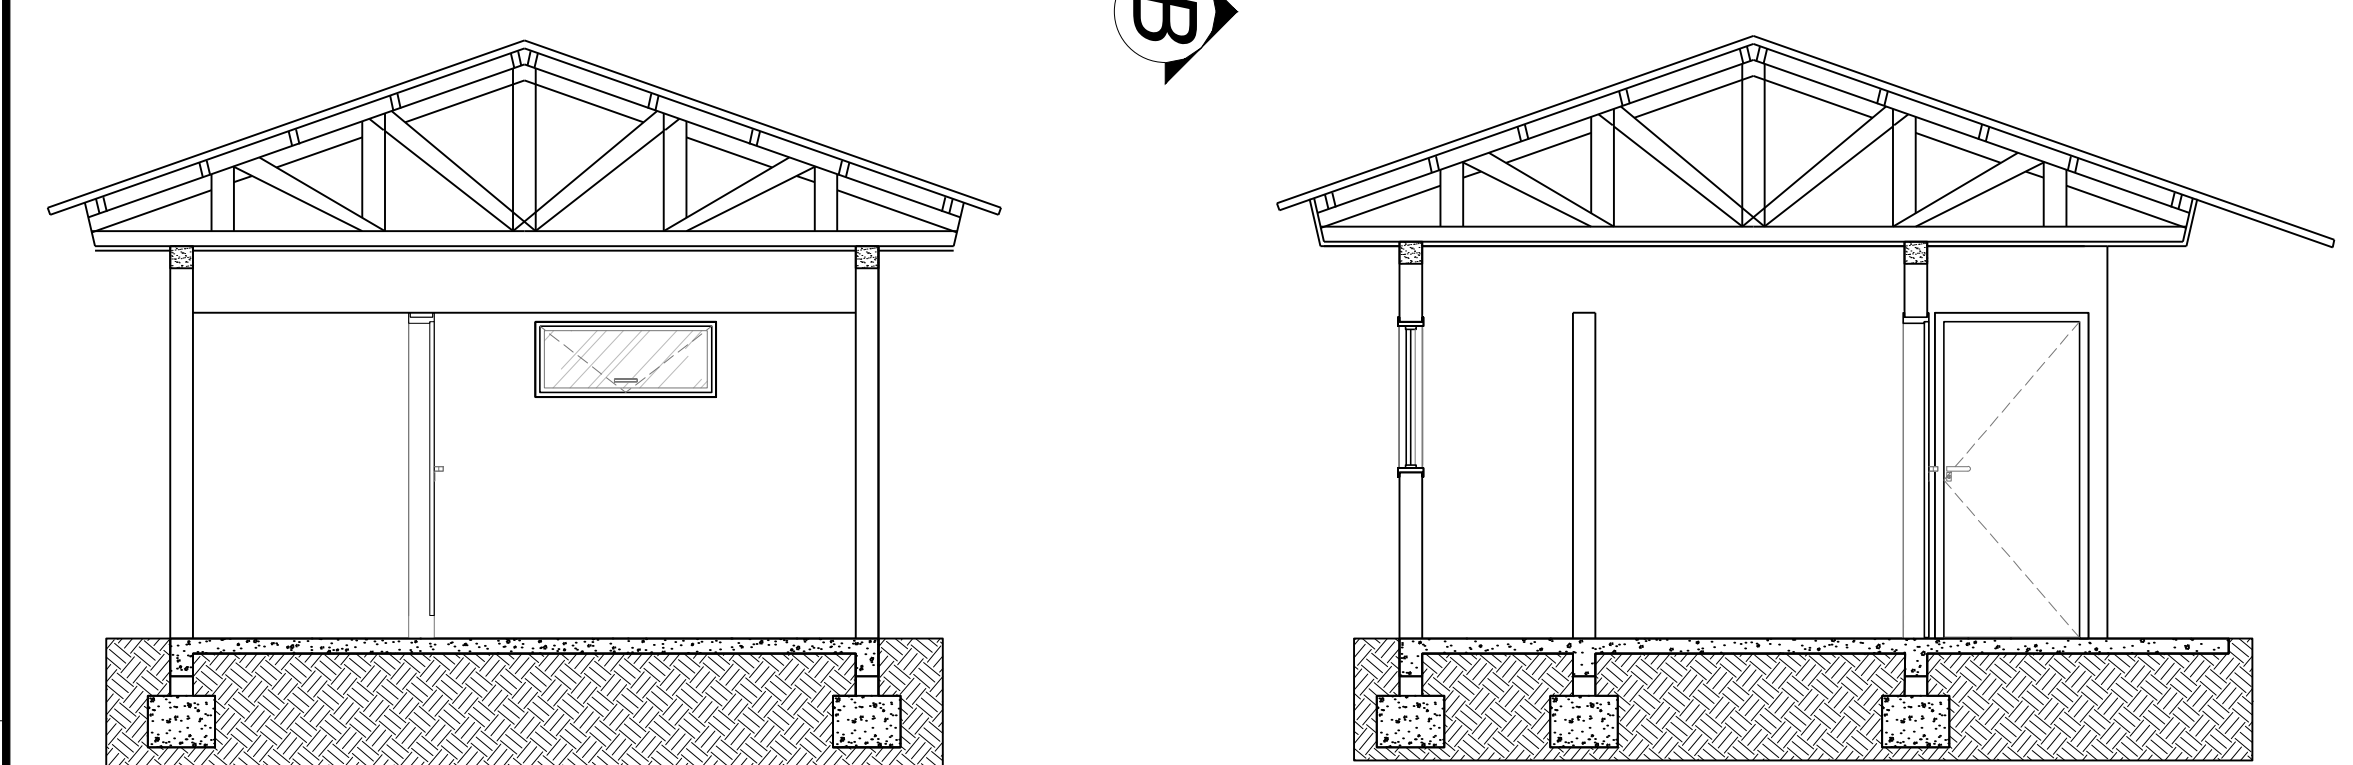


2 Corte AA

Escala: 1/50


3 Corte BB

Escala: 1/50

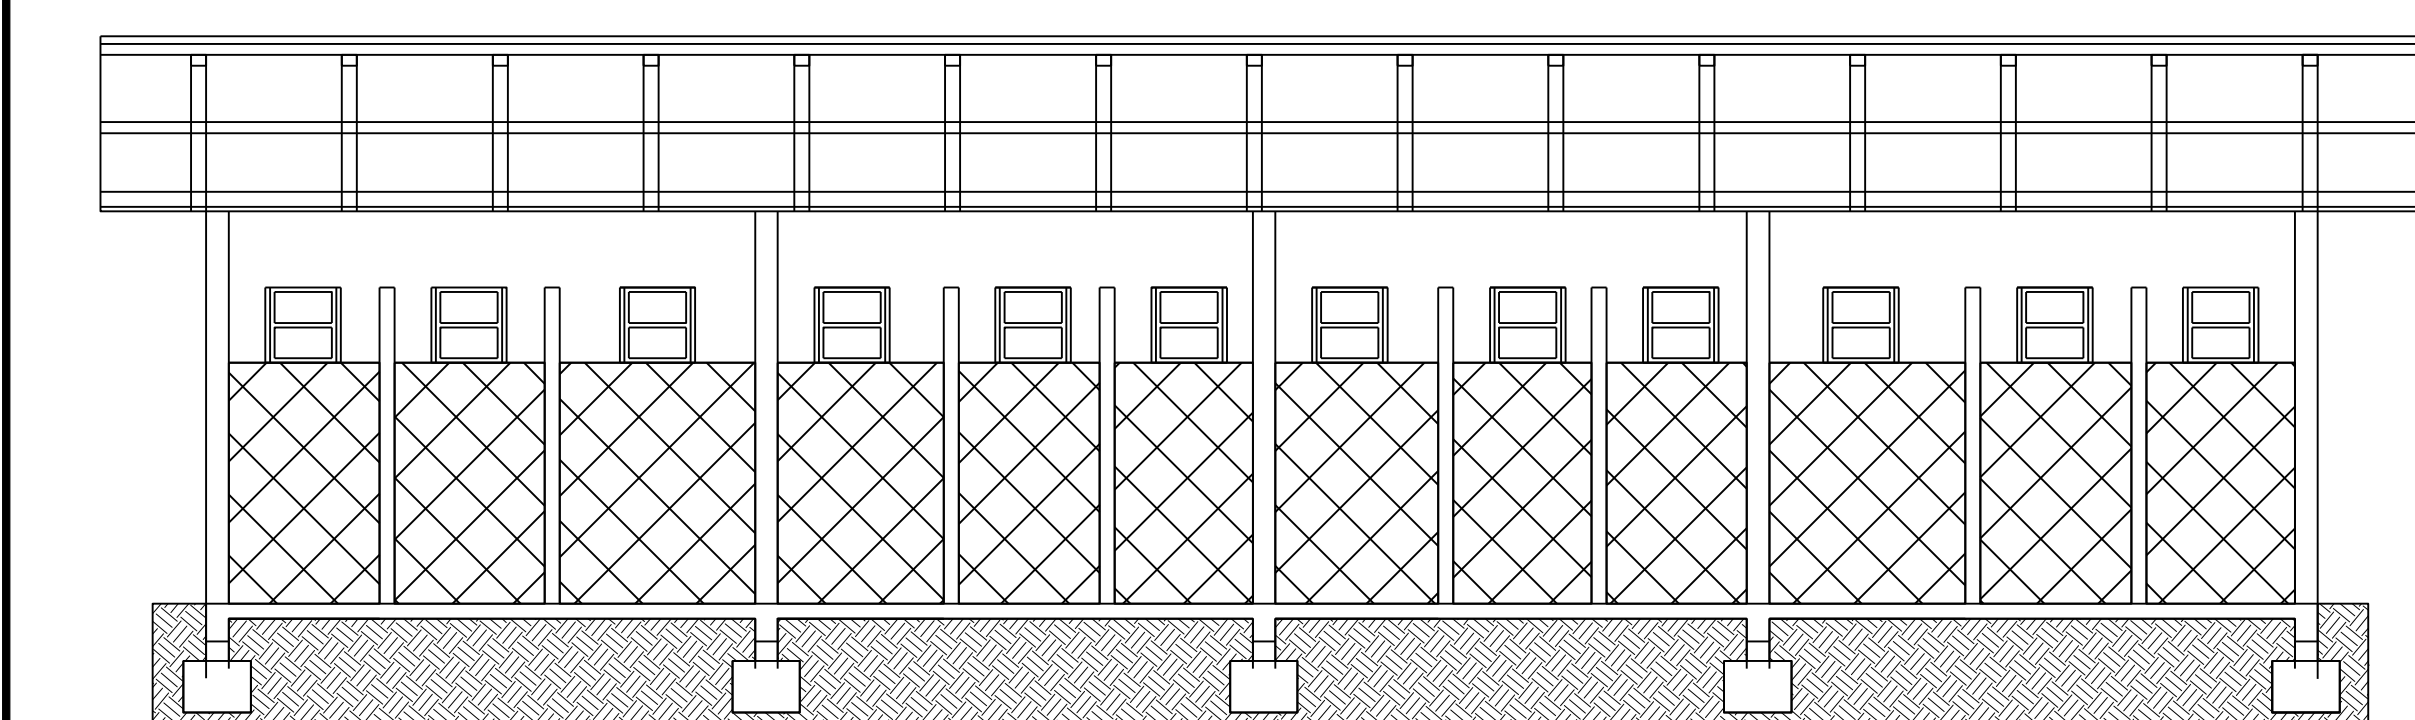


4 Corte CC

Escala: 1/50

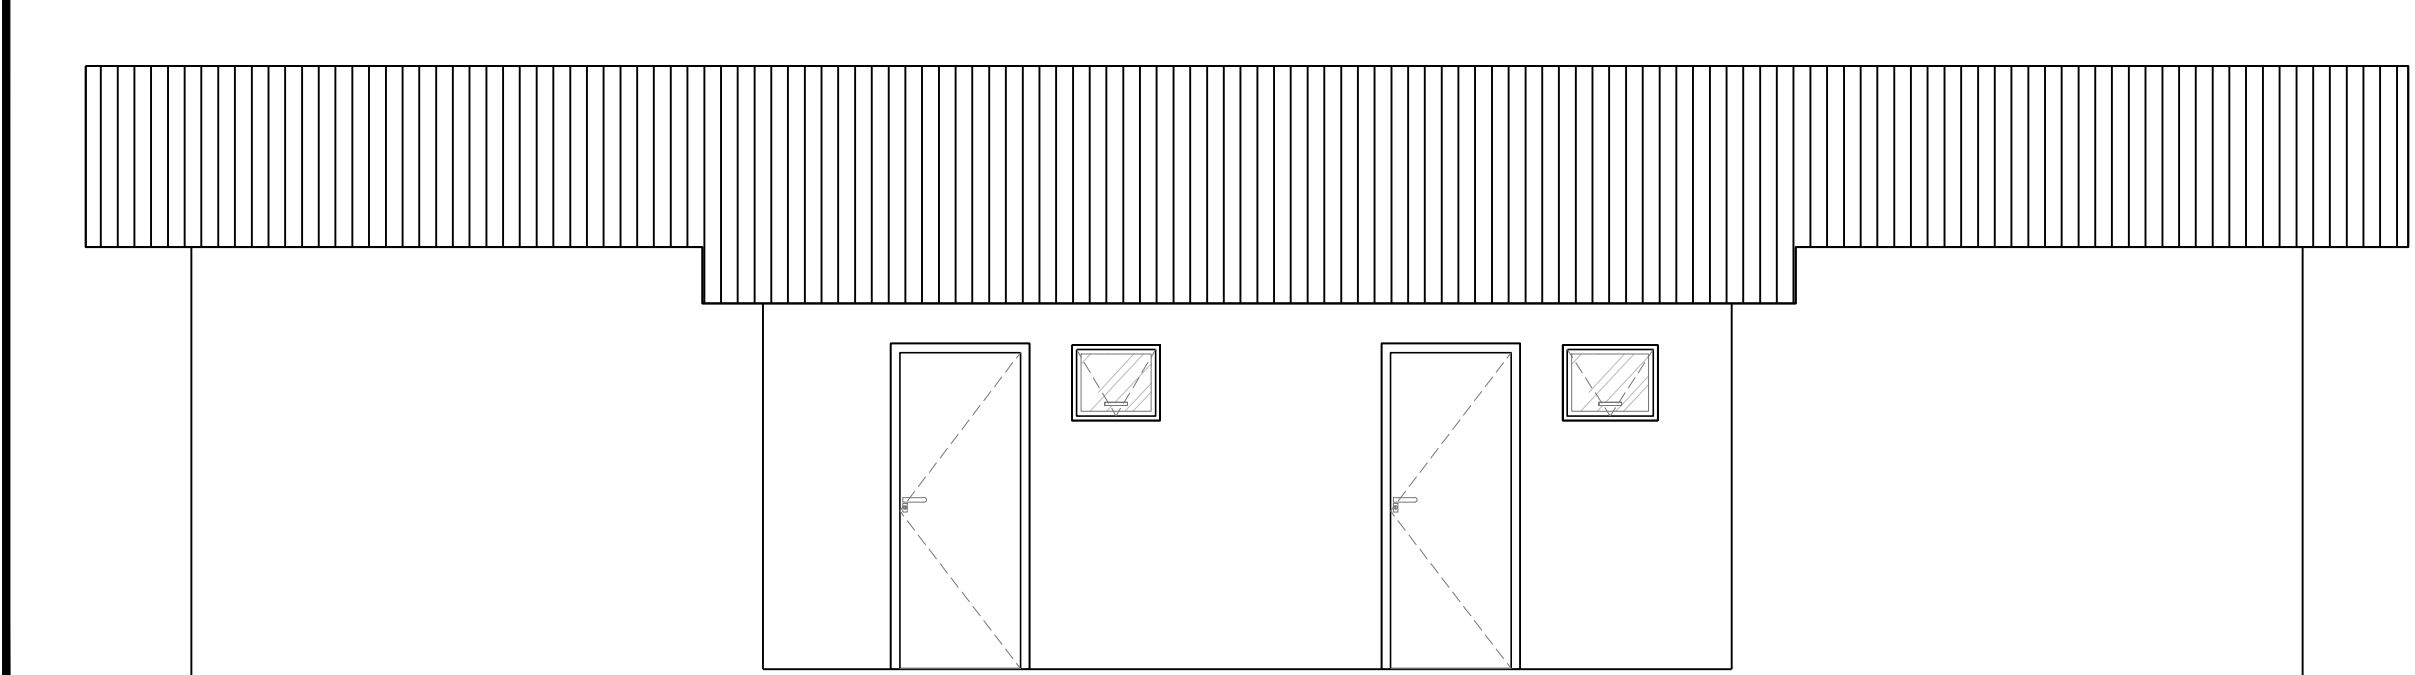

5 Fachada principal

Escala: 1/50

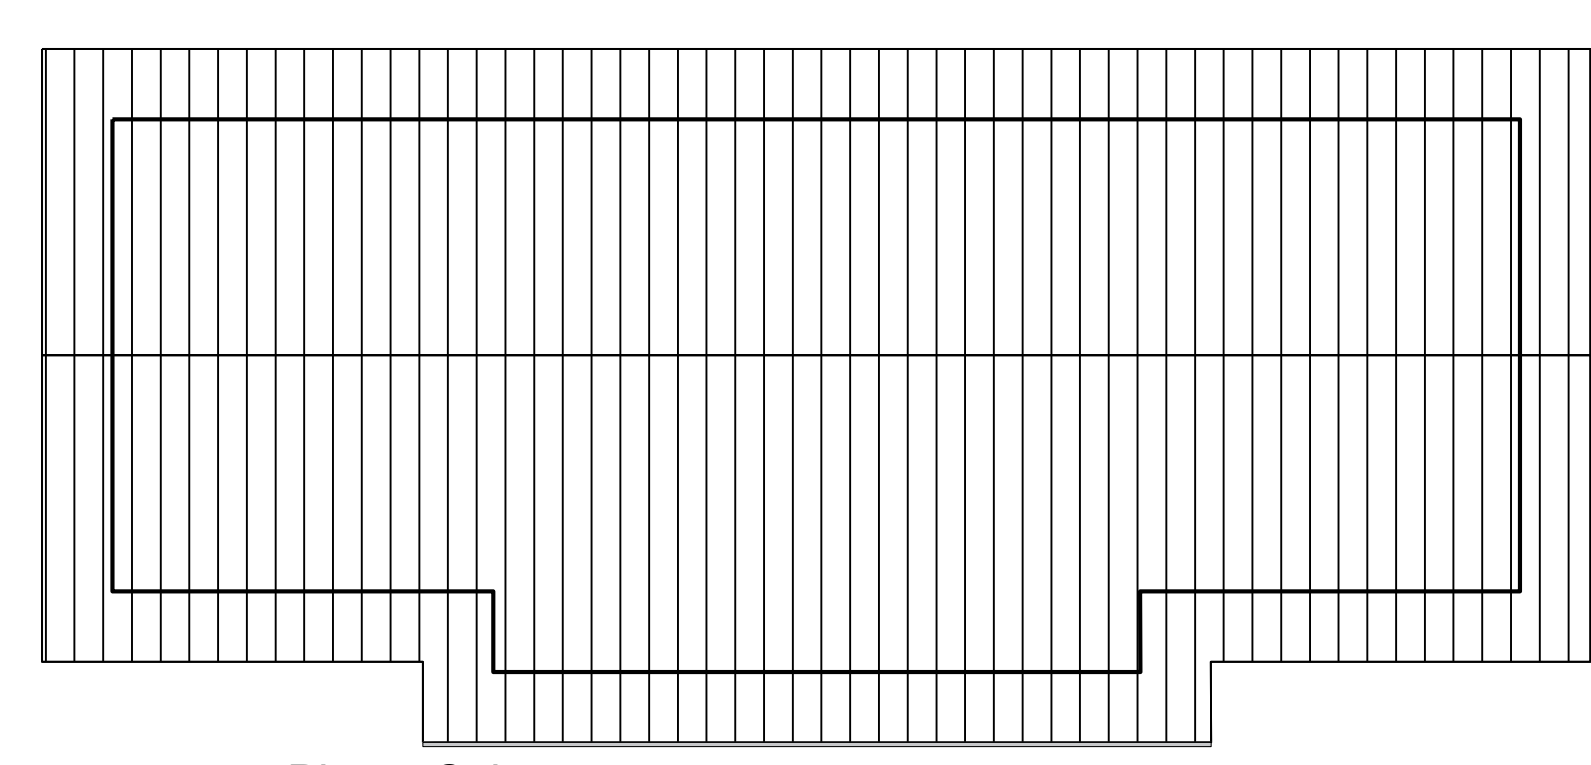


6 Planta Cobertura

Área 70,90 m² Escala: 1/50


QUADRO DE CARGAS - 03									
CIRC.	LÂMPADAS					FIOS(Ø)	PROTEÇÃO	TOTAL DO CIRC.	
	40W	60W	100W	100W	600W				
1	15					1,5	20	900	
2					1	4,0	20	6000	
3					1	4,0	20	6000	
4			2			2,0	40	200	
5					1	4,0	40	6000	
6					1	4,0	40	6000	
TOTAL								25100=	25,10 Kw

LEGENDA

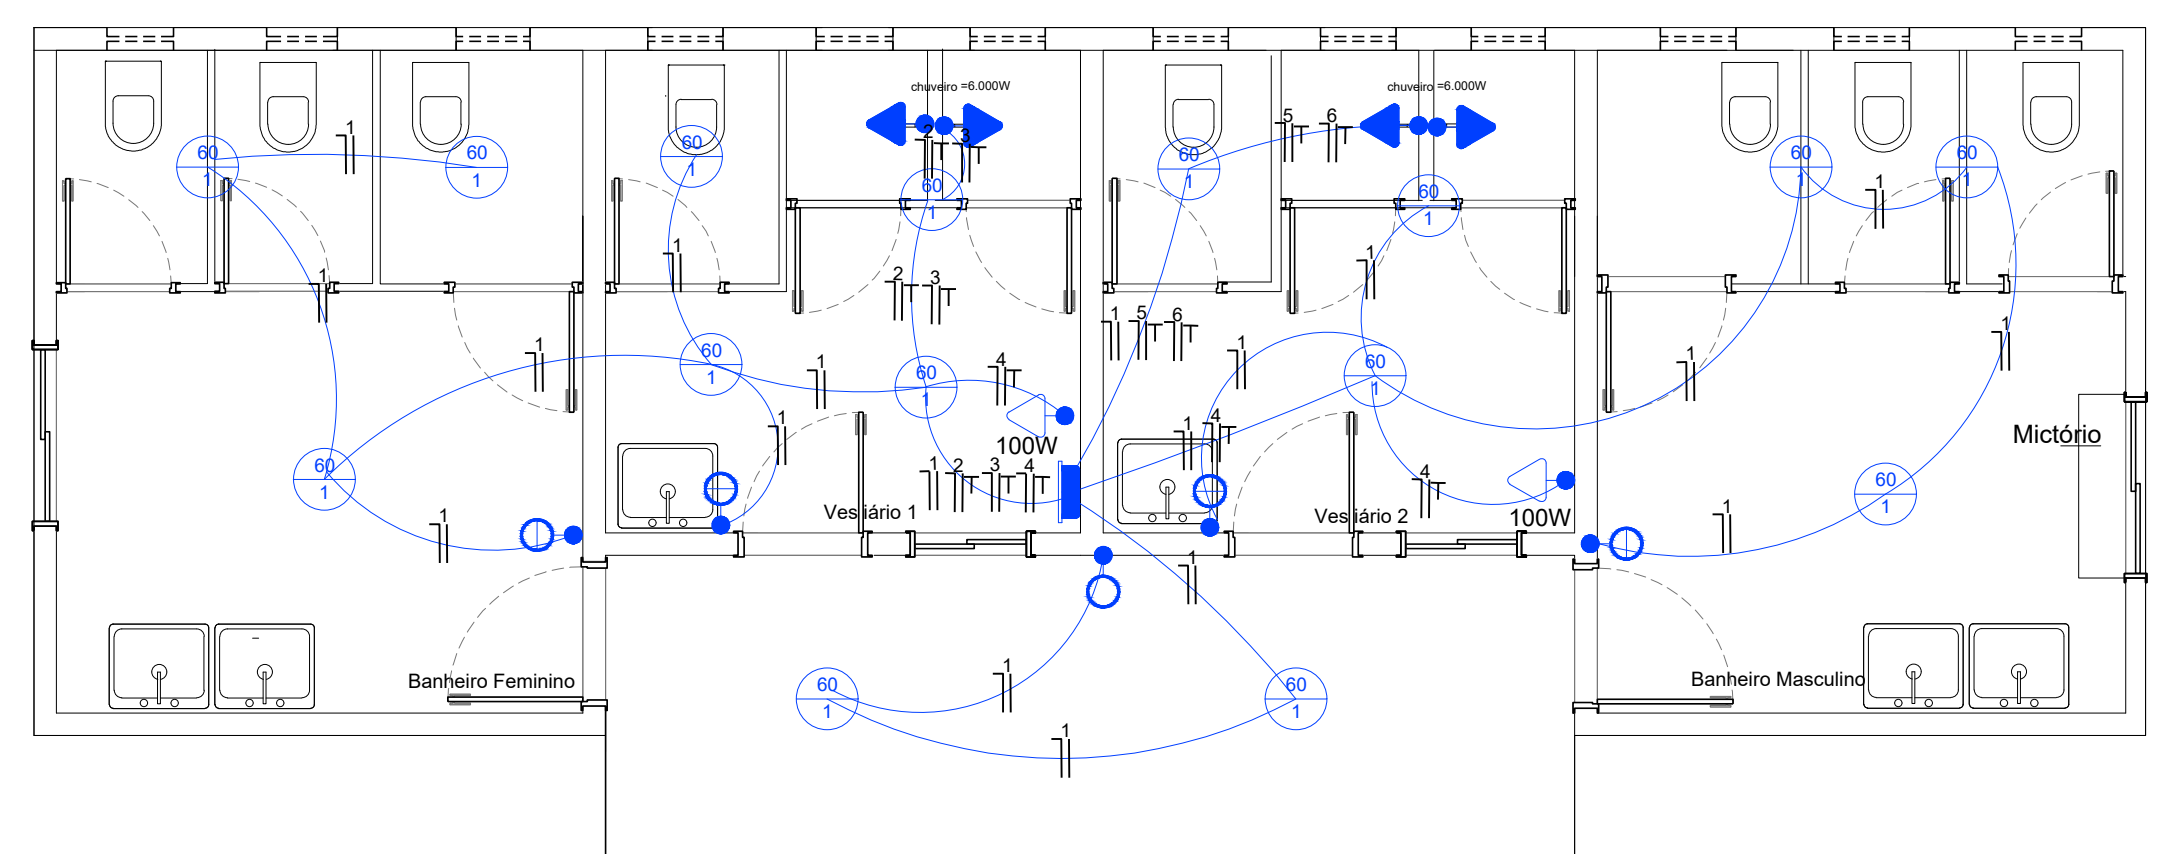

Planta Baixa

Área 70,90 m² Escala: 1/50

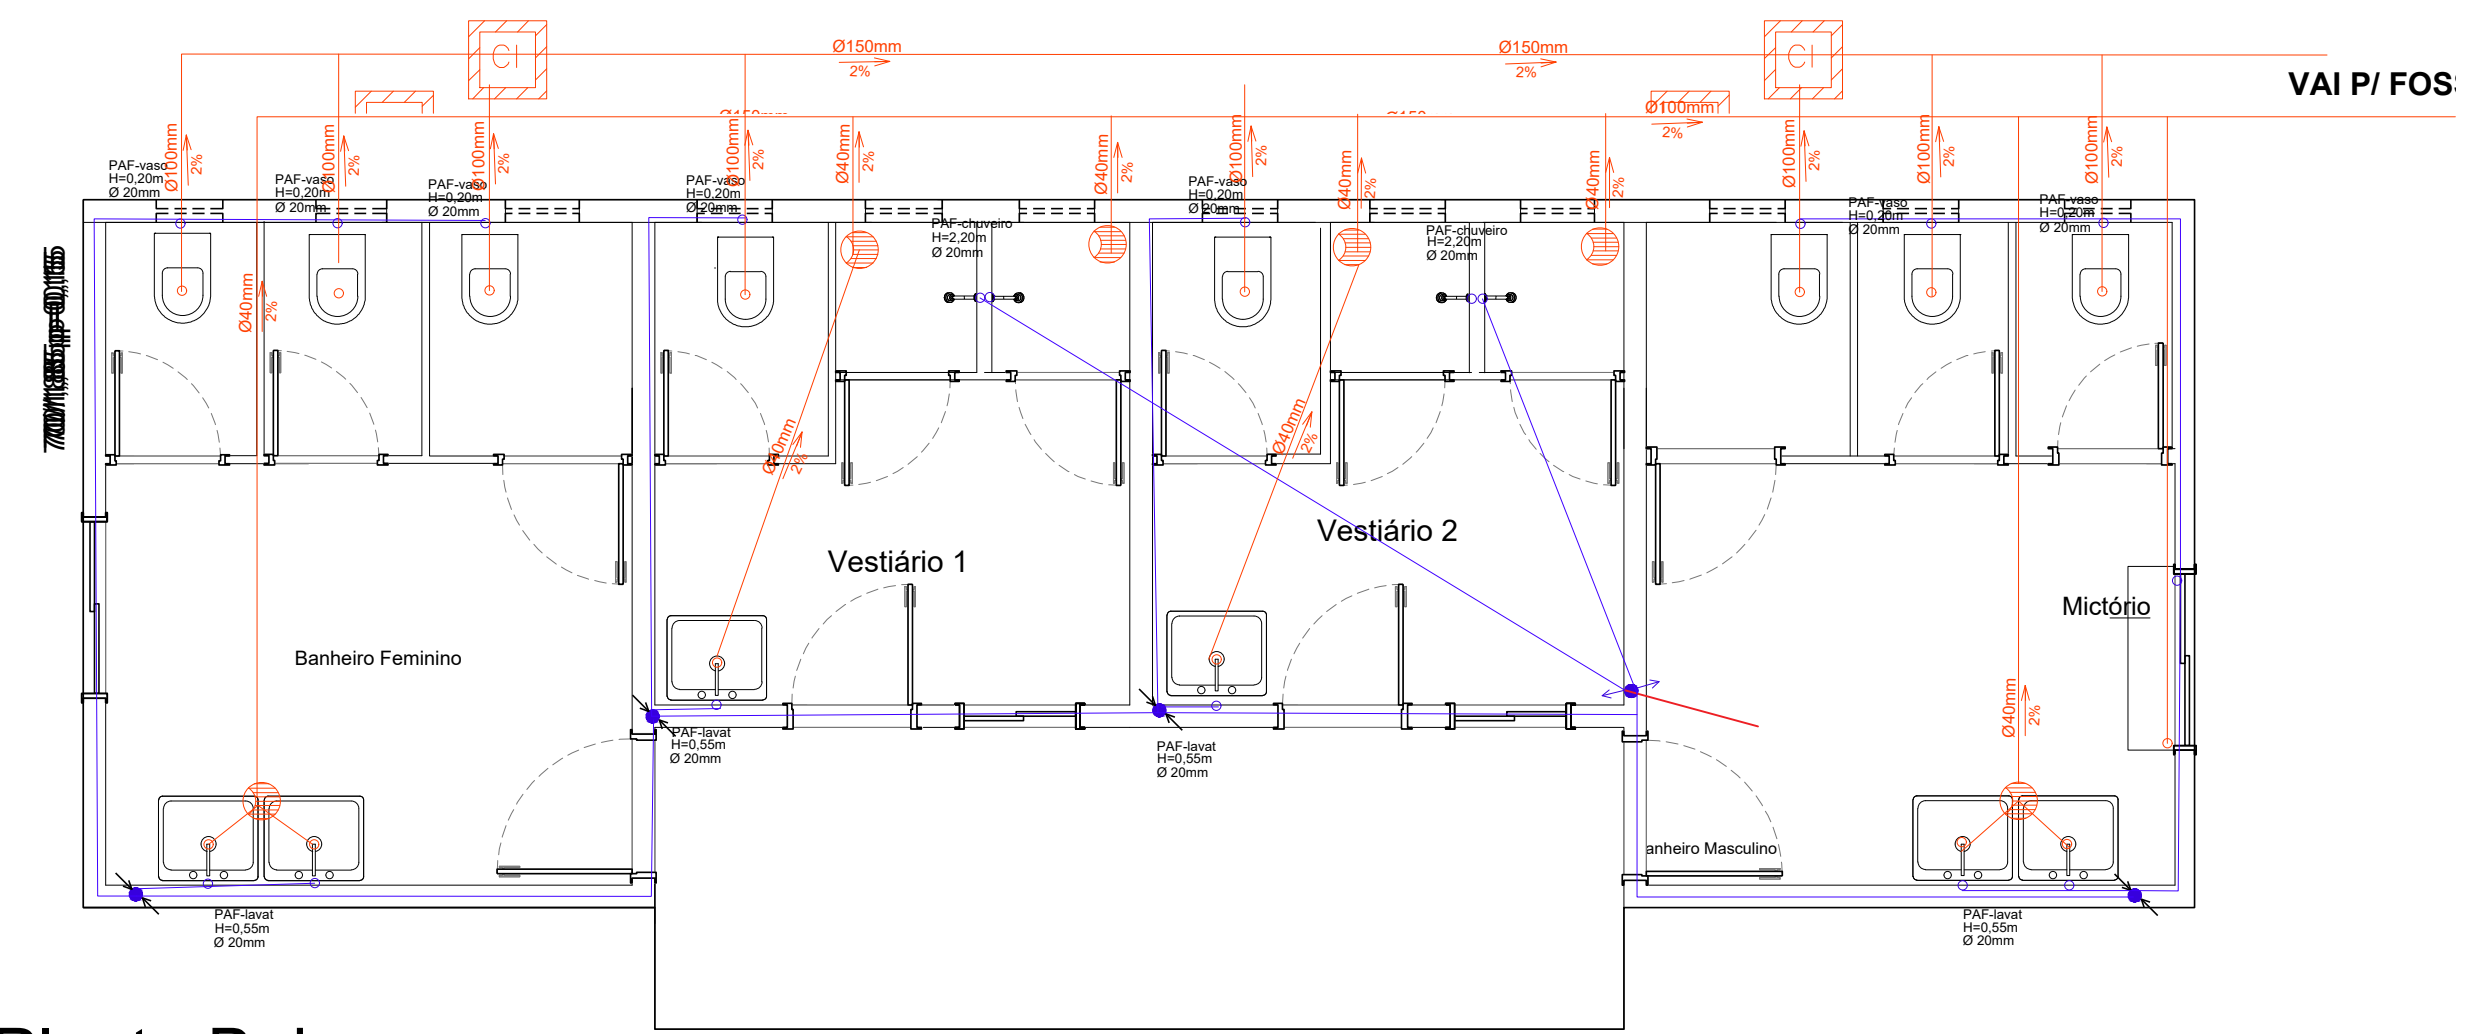

1 Planta Baixa

Área 70,90 m² Escala: 1/50